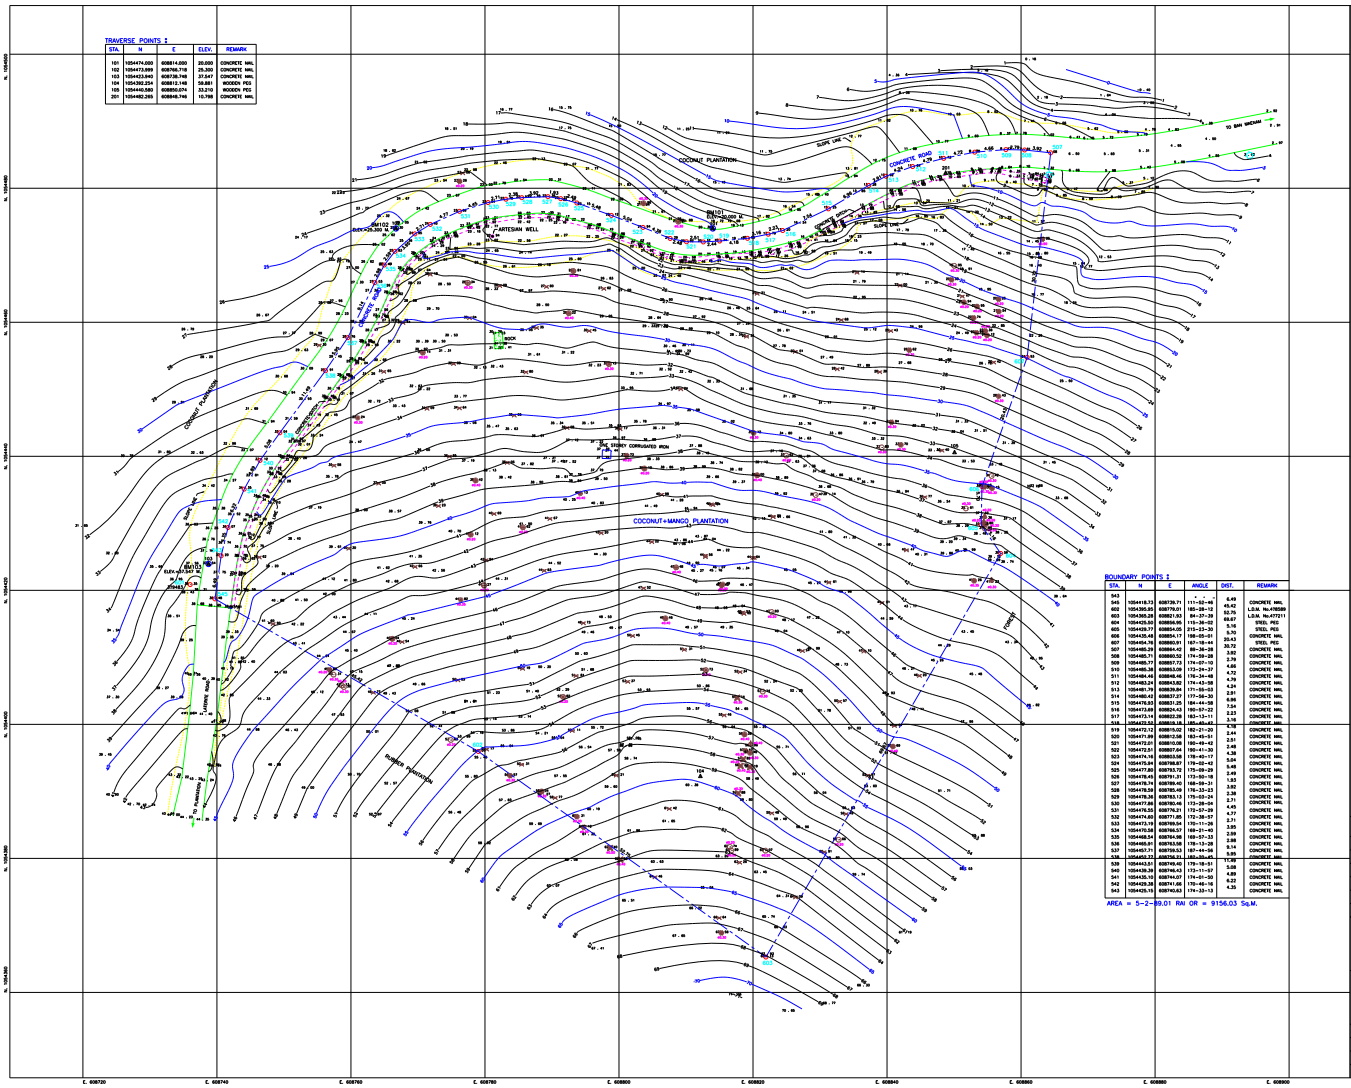

TRAVERSE POINTS :

STA.	N	E	ELEV.	REMARK
101	1054474.000	608814.000	20.000	CONCRETE NAIL
102	1054473.899	608796.718	25.300	CONCRETE NAIL
103	1054423.940	608735.748	37.547	CONCRETE NAIL
104	1054382.234	608812.148	56.661	WOODEN PEG
105	1054440.583	608850.074	33.210	WOODEN PEG
201	1054482.269	608846.746	10.798	CONCRETE NAIL

BOUNDARY POINTS :

STA.	N	E	ANGLE	DIST.	REMARK
543					
602	1054418.33	608739.71	111-43-46	6.49	CONCRETE NAIL
603	1054395.95	608779.01	185-28-12	45.42	L.S.M. No.478589
604	1054395.28	608851.63	84-27-29	55.75	L.S.M. No.477711
604	1054425.60	608884.95	113-30-02	69.67	STEEL PEG
605	1054429.77	608854.05	215-23-33	5.16	STEEL PEG
606	1054435.48	608854.17	188-05-01	5.70	CONCRETE NAIL
607	1054454.76	608860.91	187-18-44	20.43	STEEL PEG
607	1054465.29	608864.42	89-36-28	30.72	CONCRETE NAIL
508	1054465.71	608860.52	174-39-28	3.92	CONCRETE NAIL
509	1054465.77	608857.72	174-07-10	2.79	CONCRETE NAIL
510	1054465.38	608853.05	173-21-37	4.66	CONCRETE NAIL
511	1054464.46	608848.46	176-34-48	4.72	CONCRETE NAIL
512	1054463.24	608843.82	174-43-58	4.79	CONCRETE NAIL
513	1054461.79	608839.84	171-56-53	4.24	CONCRETE NAIL
514	1054460.43	608837.27	177-38-30	2.91	CONCRETE NAIL
515	1054478.83	608831.25	184-44-58	6.69	CONCRETE NAIL
516	1054473.69	608824.43	190-57-22	7.54	CONCRETE NAIL
517	1054473.14	608822.28	163-13-11	2.23	CONCRETE NAIL
518	1054472.32	608819.15	185-45-42	3.18	CONCRETE NAIL
519	1054472.12	608815.02	182-21-20	4.18	CONCRETE NAIL
520	1054471.86	608812.58	182-49-51	2.44	CONCRETE NAIL
521	1054472.01	608810.08	180-49-42	2.51	CONCRETE NAIL
522	1054472.51	608807.64	180-11-30	2.48	CONCRETE NAIL
523	1054474.16	608803.58	179-40-17	4.38	CONCRETE NAIL
524	1054475.80	608798.79	179-36-29	5.04	CONCRETE NAIL
525	1054477.85	608793.77	179-26-20	5.48	CONCRETE NAIL
526	1054478.49	608791.31	173-50-18	2.49	CONCRETE NAIL
527	1054478.74	608789.48	188-39-31	1.83	CONCRETE NAIL
528	1054478.59	608785.49	176-13-23	3.92	CONCRETE NAIL
529	1054478.36	608783.13	175-03-24	2.38	CONCRETE NAIL
530	1054477.86	608780.46	173-39-04	2.71	CONCRETE NAIL
531	1054476.55	608776.21	172-57-09	4.45	CONCRETE NAIL
532	1054474.60	608771.85	172-39-57	4.77	CONCRETE NAIL
533	1054472.19	608769.54	176-11-26	2.71	CONCRETE NAIL
534	1054470.58	608766.57	183-21-40	3.85	CONCRETE NAIL
535	1054468.54	608764.98	183-37-33	2.69	CONCRETE NAIL
536	1054466.81	608763.56	178-13-28	2.14	CONCRETE NAIL
537	1054457.71	608759.33	187-44-56	9.94	CONCRETE NAIL
538	1054453.73	608756.31	183-55-45	5.00	CONCRETE NAIL
539	1054443.57	608745.40	179-18-51	15.49	CONCRETE NAIL
540	1054439.39	608746.43	173-11-57	5.09	CONCRETE NAIL
541	1054435.10	608744.07	174-01-30	4.89	CONCRETE NAIL
542	1054429.38	608741.66	170-46-16	6.22	CONCRETE NAIL
543	1054425.15	608740.63	174-38-13	4.35	CONCRETE NAIL

AREA = 5-2-89.01 RAI OR = 9156.03 Sq.M.

LEGEND :

- BOUNDARY POINT
- TRAVERSE POINT
- BENCH MARK
- BOUNDARY LINE
- SPOT ELEVATION
- ELECTRIC POLE
- COCONUT
- MANGO
- NATIV TREE
- JACKFRUIT
- TEEN NOK
- HIS PLUM
- TREE
- PURPLE WREATH
- FIG
- CONTOUR LINE

NOTES :

1.NORTH IS MAGNETIC NORTH.
2.CO-ORDINATE DETERMINED WITH HAND HELD GPS ON POINT 101
N.1054474 / E.608814
3.ELEVATION IS ASSUMED TO BE 20.000 M. AT POINT BM.101
WHICH IS CONCRETE NAIL ON EDGE OF CONCRETE ROAD.

N

0 4 10 20 M.

SCALE 1 : 200

REVISION :

NO.	DATE	DESCRIPTION

PROJECT NAME :

MAENAM SAMUI

DRAWING TITLE :

TOPOGRAPHIC MAP

SURVEYED :

DRAWN :

CHECKED :

DATE : AUGUST 2005

JOB :